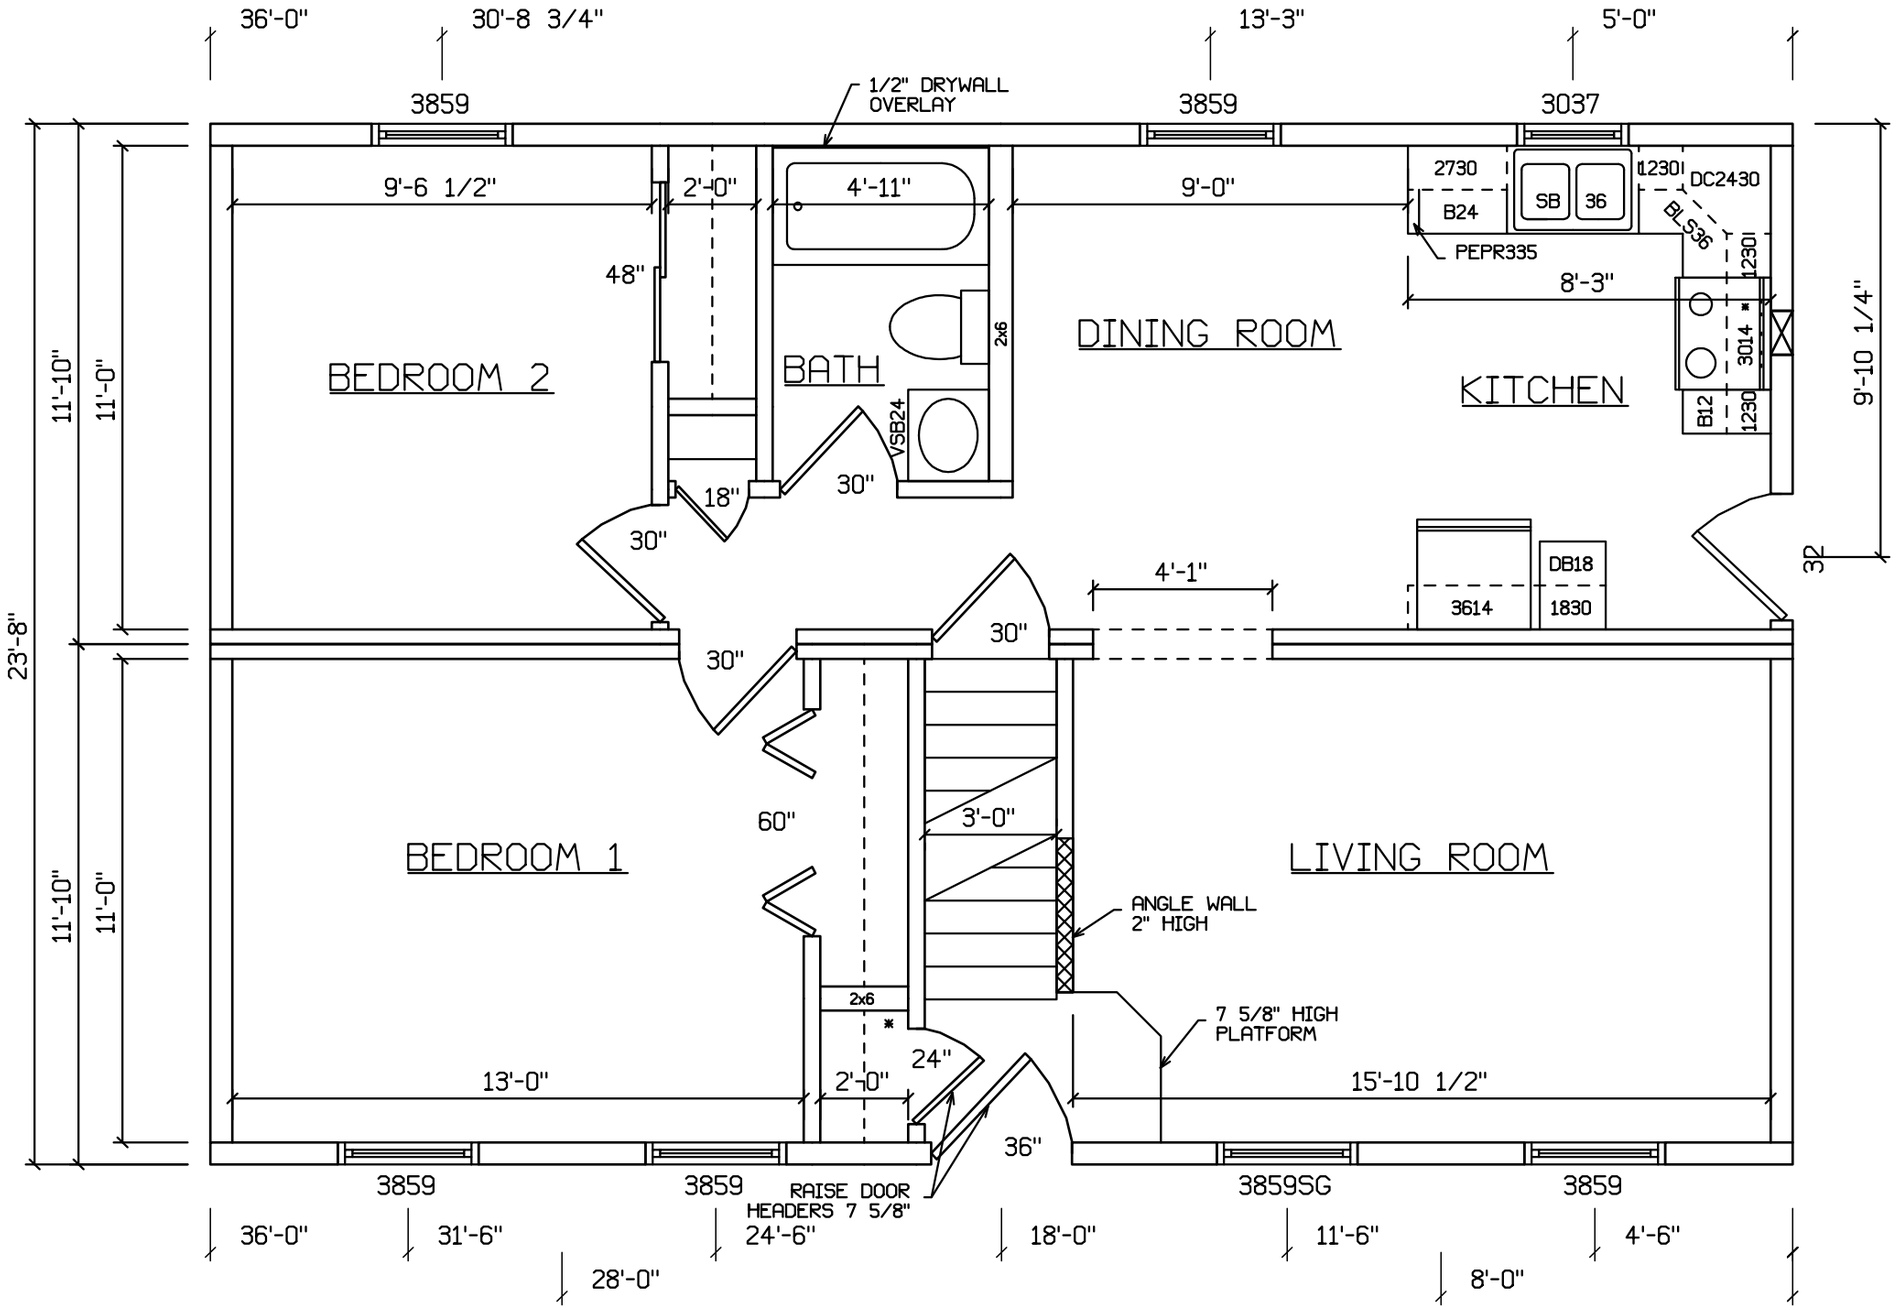

NOTE: WINDOWS SHALL COMPLY WITH IRC R312 ('09 612.2, '06 613.2). SEE SYSTEM SHT 3a, WINDOW NOTE 8. WINDOW SILLS ARE LOCATED 24"(MIN) AFF.

SIDEWALL= 2x6 24"oc
MARR WALL= 2x4 24"oc
CLG. HGT.= 8'-0"
ADDTL BSMT COL - #
LABEL - *

CLG= R-XX, WALL= R-XX
FLR= R-XX(BY BLDR)
(SEE RESCHECK)
STAIR OPEN'G(S) BASED ON 8.25"/9.00" GEOMETRY

DESIGN SNOW ZONE= 35 GSL
ROOF= 12/12 24"oc (XX#)
DESIGN WIND ZONE= 90 3SG
DEST.= XX
XX CO.